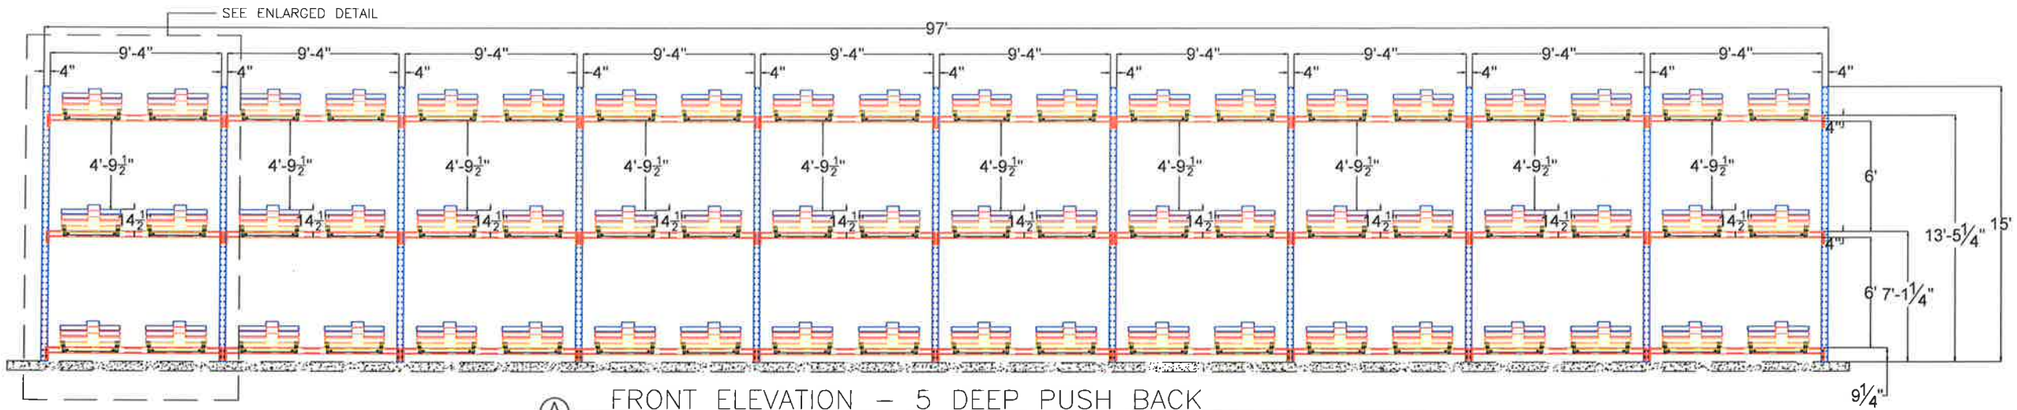

Ⓐ FRONT ELEVATION – 5 DEEP PUSH BACK

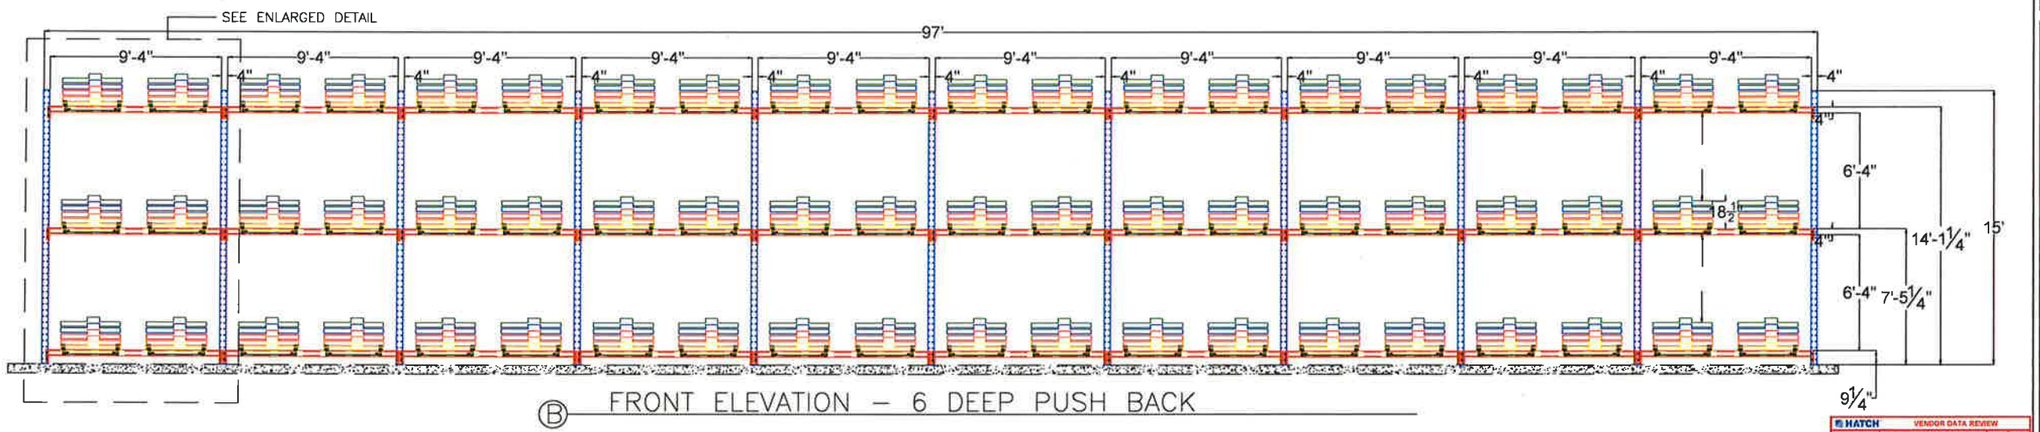

Ⓑ FRONT ELEVATION – 6 DEEP PUSH BACK

HATCH VENDOR DATA REVIEW

STEVE MACPHERSON

STEVE MACPHERSON

REV #:	REV DATE:	DESCRIPTION

GOT-RACK 800-64-RACKS

5210 CAUSEWAY BOULEVARD, TAMPA, FLORIDA 33619
WWW.GOT-RACK.COM

CUSTOMER APPROVAL

DATE:

PRINT NAME:

SIGNATURE:

DRAWING NAME: ELEVATIONS

PREPARED FOR: MOSAIC NEW WALES STOREROOM
3095 COUNTY ROAD 640 WEST
MULBERRY, FLORIDA 33860

DATE 8/3/2015

PROJECT # 57125

SHEET # 2.0 REV 0